Attachment #3
Proponent's Proposed Site Plan
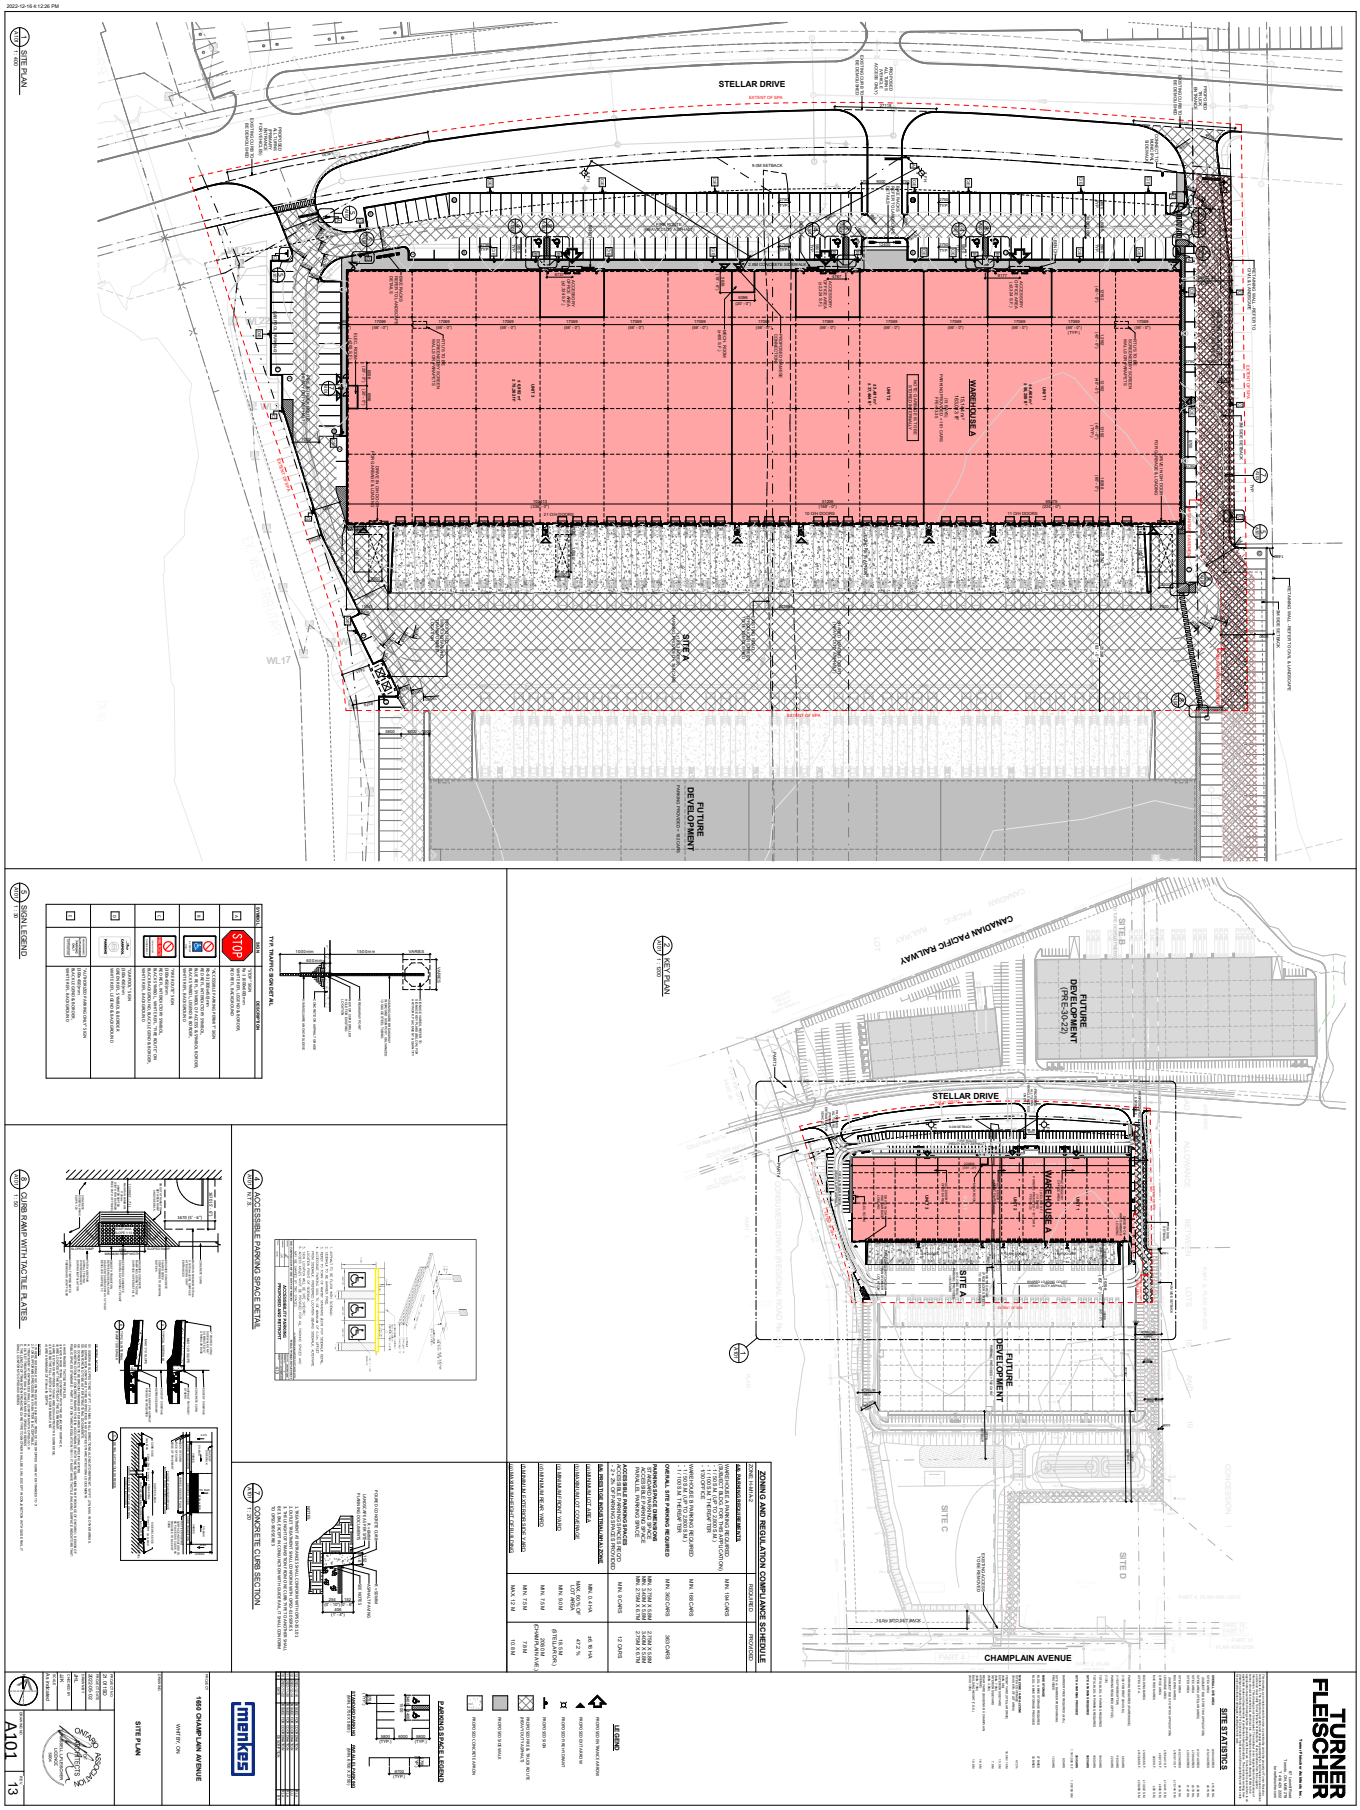
PDP 13-23