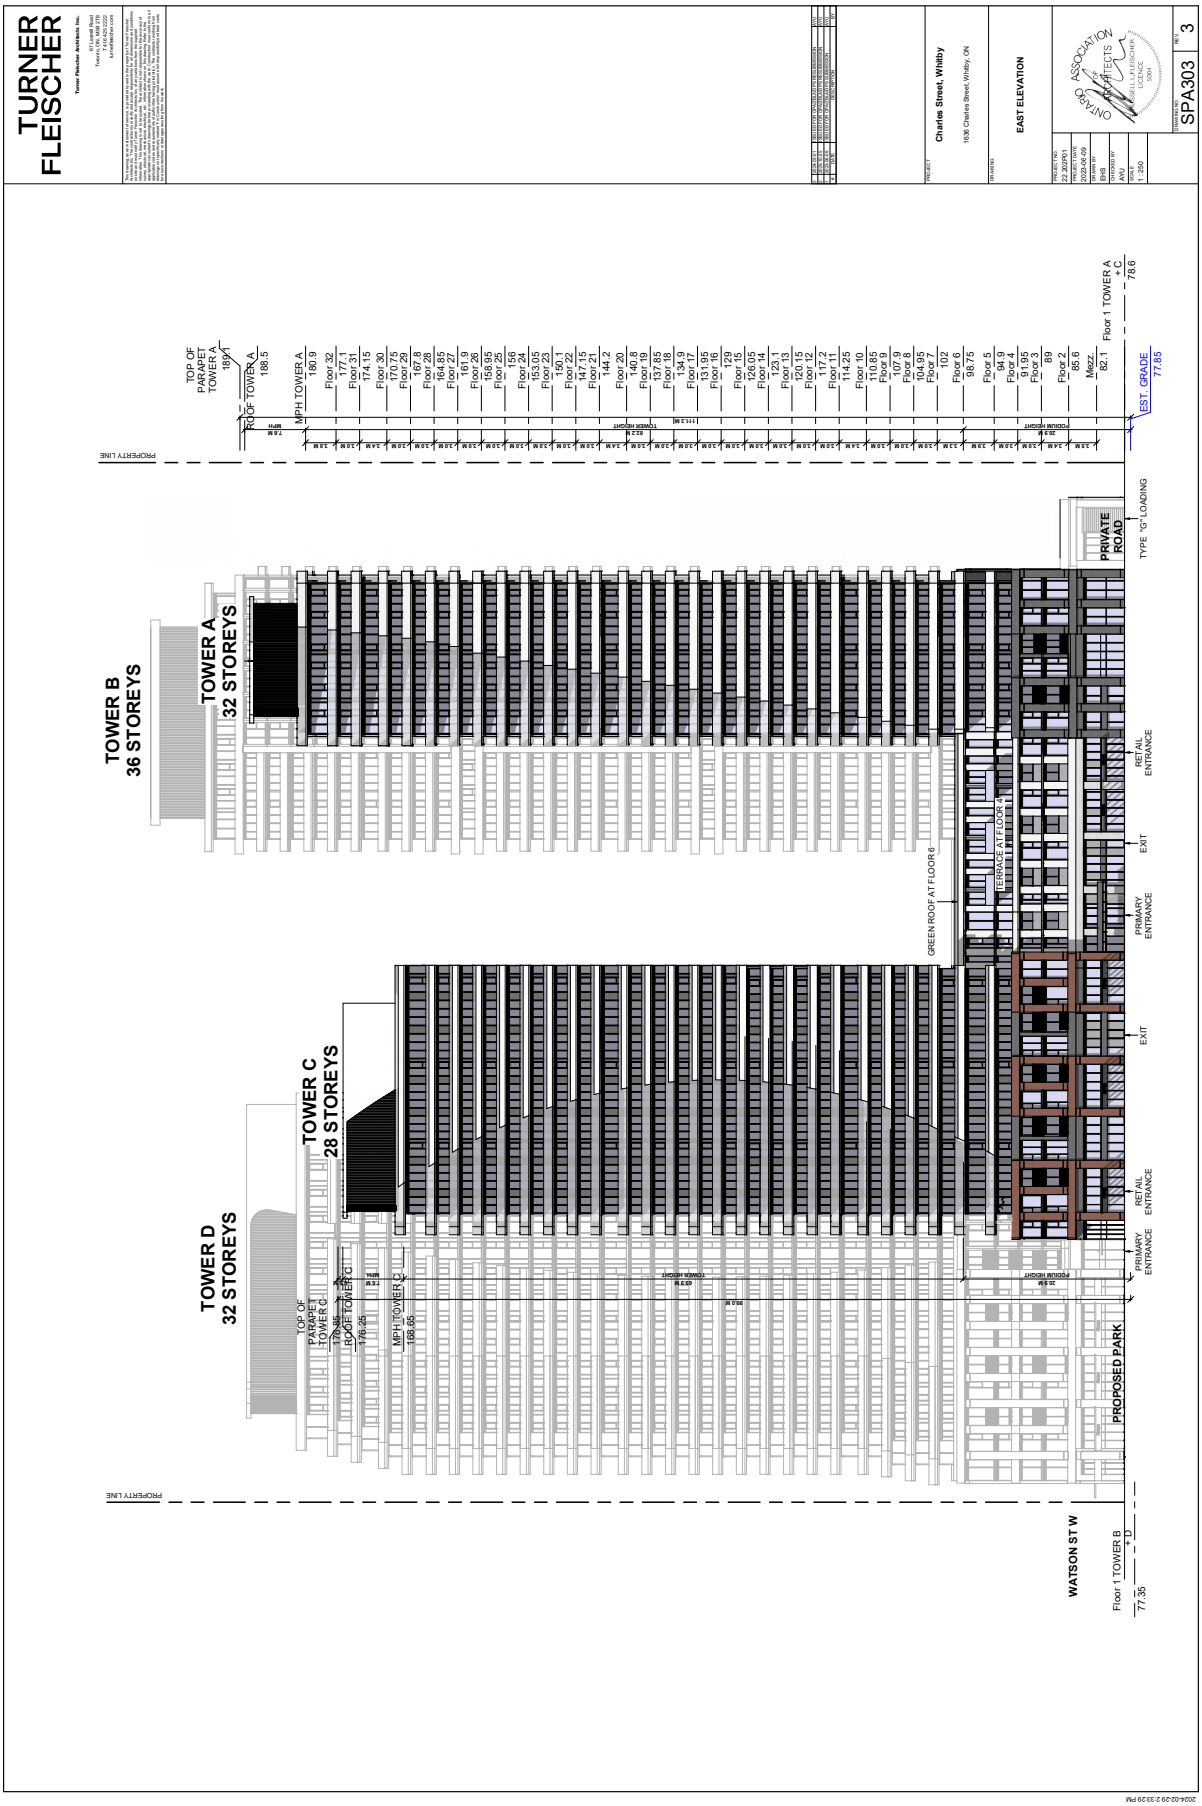Attachment #6
Proponent's Proposed Building Elevations