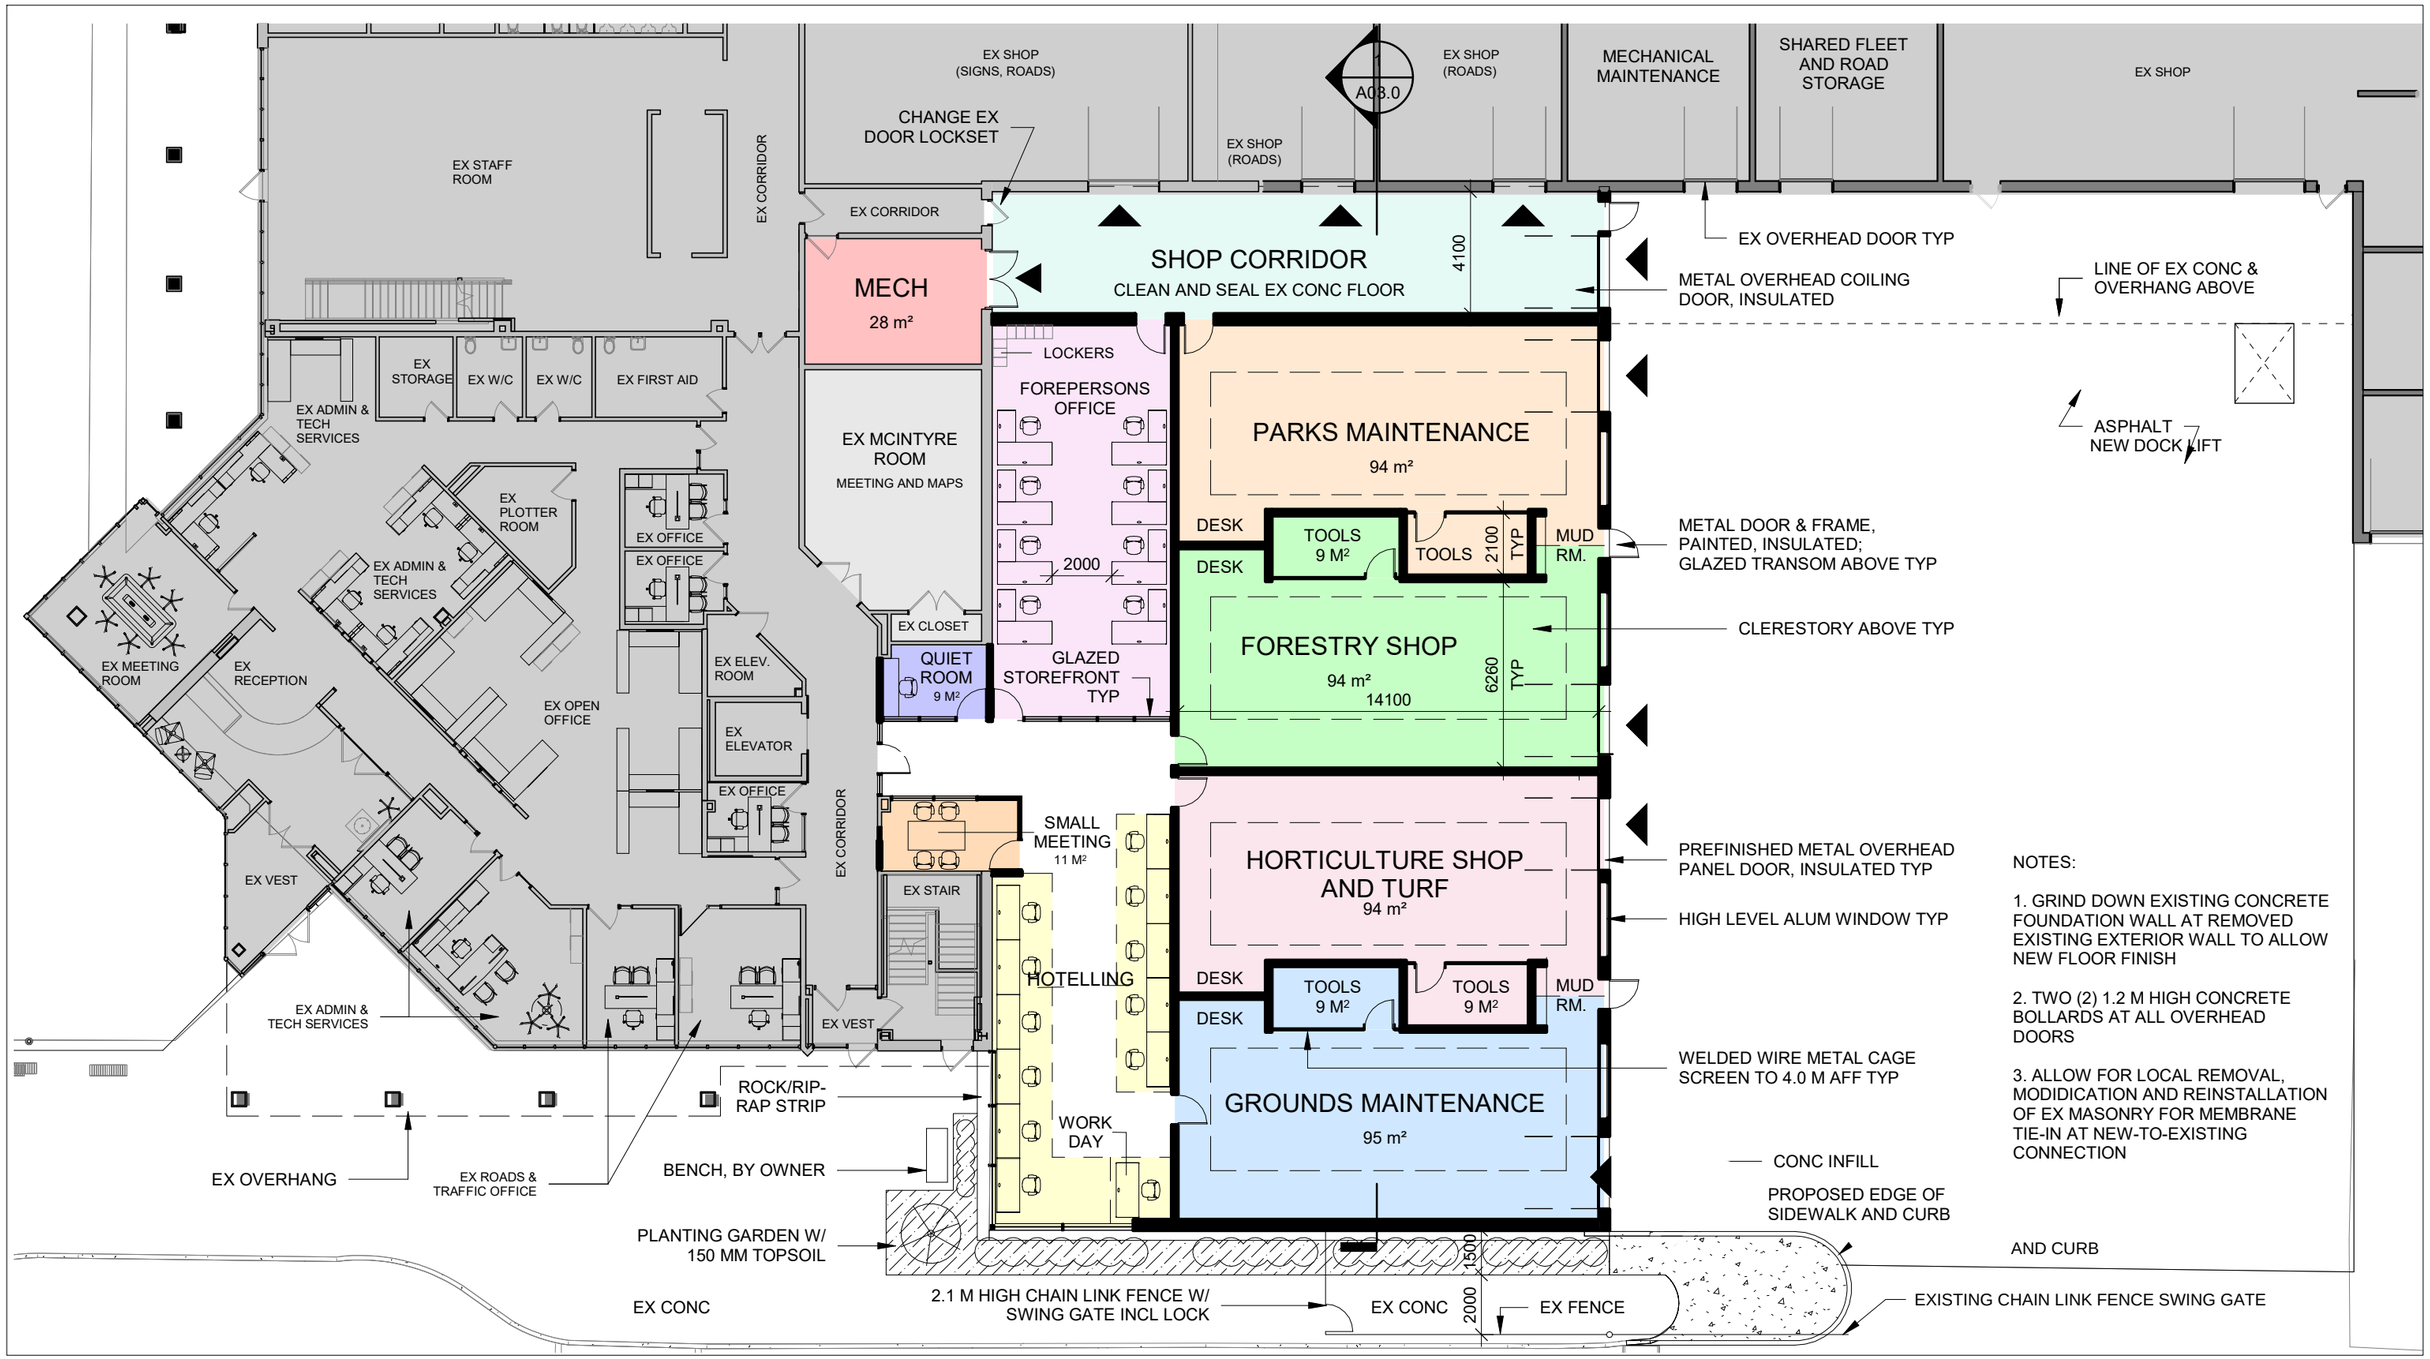

NOTES:

1. GRIND DOWN EXISTING CONCRETE FOUNDATION WALL AT REMOVED EXISTING EXTERIOR WALL TO ALLOW NEW FLOOR FINISH

2. TWO (2) 1.2 M HIGH CONCRETE BOLLARDS AT ALL OVERHEAD DOORS

3. ALLOW FOR LOCAL REMOVAL, MODIDICATION AND REINSTALLATION OF EX MASONRY FOR MEMBRANE TIE-IN AT NEW-TO-EXISTING CONNECTION

mcCallumSather
Westinghouse HQ, 2nd Floor
286 Sanford Ave. N
Hamilton, ON L8L 6A1
905.526.6700
www.mccallumsather.com

TRUE NORTH

CONSTRUCTION NORTH

No.	DESCRIPTION	DATE
5	RE-ISSUED FOR SCHEMATIC DESIGN	24-09-13
4	ISSUED FOR SCHEMATIC DESIGN SUBMISSION	24-08-30
3	ISSUED FOR REVIEW	24-07-18
2	ISSUED FOR REVIEW	24-06-11
1	ISSUED FOR REVIEW	24-04-22

REVISION

DRAWING TITLE
OPERATION CENTRE GROUND FLOOR PLAN

PROJECT NAME
WHITBY OPERATIONS - PARKS ADMINISTRATION AND MAINTAINANCE
333 McKinney Drive, Whitby, ON L1R 3M2

DRAWN BY: SG/AB	CHECKED BY: DD/AA
SCALE 1 : 200	DATE 01/24/23
PROJECT NO. 22078	REF
DRAWING NO. A01.2	