Attachment #3
Proponent's Proposed Site Plan
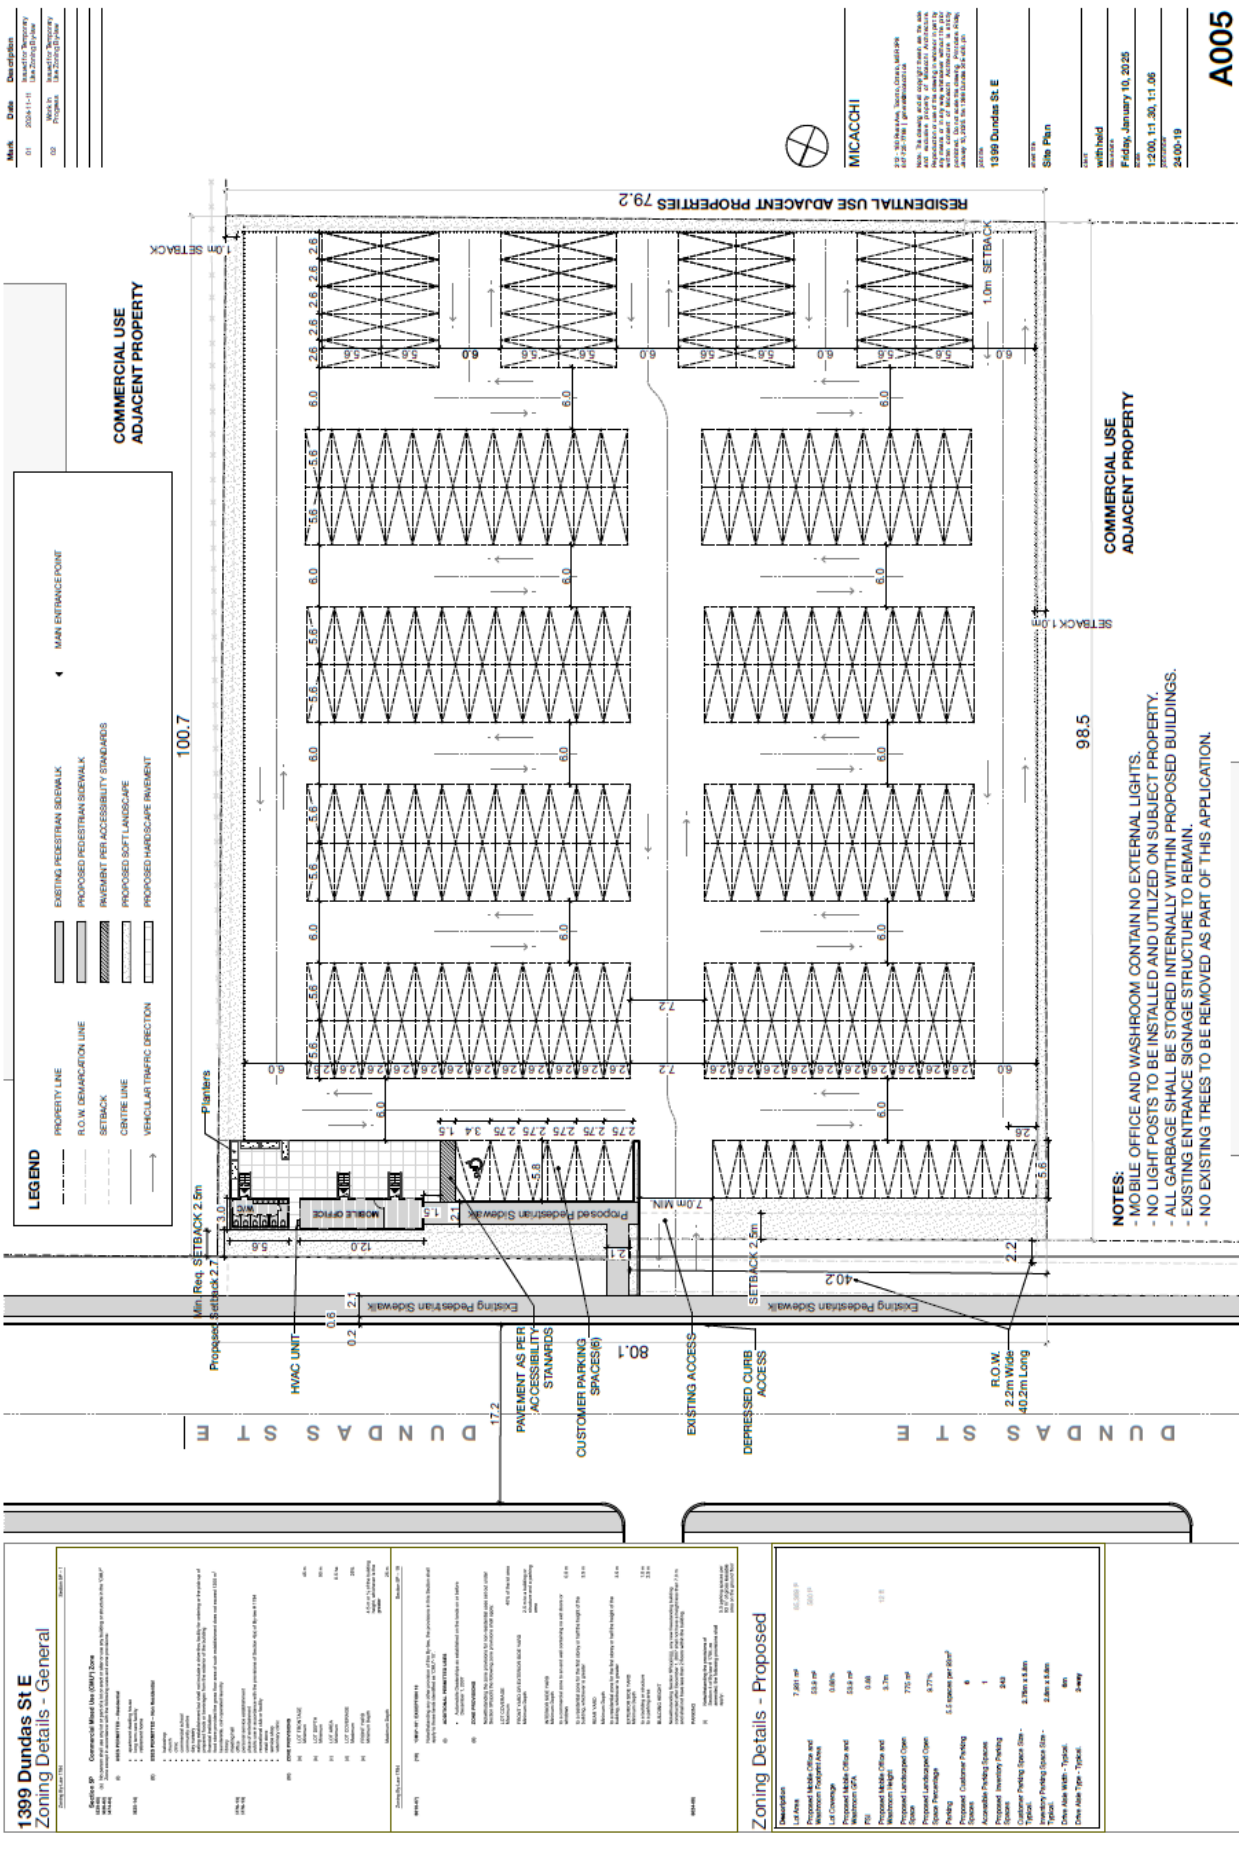
PDP 10-25