Attachment #4
Proponent's Proposed Building Elevations

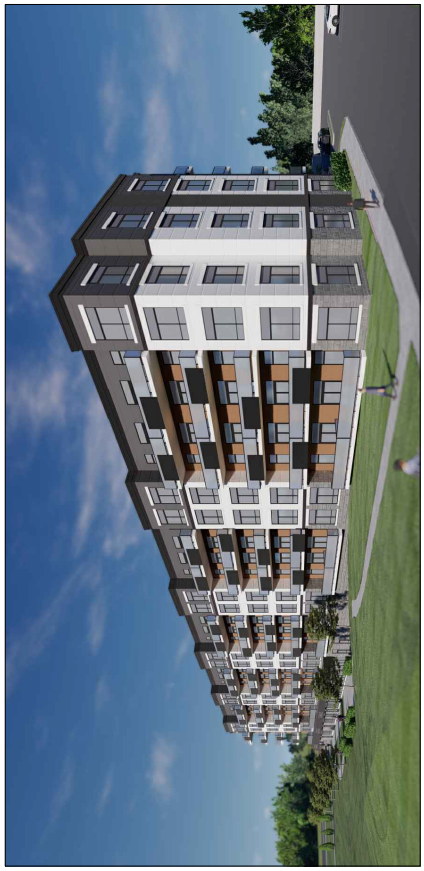

3	AUG.29/24	DRAFT SITE PLAN FOR COMMENT
2	JUL.17/24	DRAFT SITE PLAN FOR COMMENT
1	JUN.10/24	DRAFT SITE PLAN FOR COMMENT
No.	Date	Revisions

REVISIONS

cianfrone architect INC.
HAMILTON ON (905) 570 9888

PROJECT:
PROPOSED COMMERCIAL & RESIDENTIAL DEVELOPMENT
7200 BALDWIN STREET
WHITBY, ONTARIO

SHEET TITLE
DRAFT RENDERINGS

Design: A.A.C.
Drawn: M.G.
Checked: A.A.C.
Drawing No.:
Scale: N.T.S.
Date: 14/12/23

Drawing No.: A2.3