Attachment #3
Proponent's Proposed Site Plan
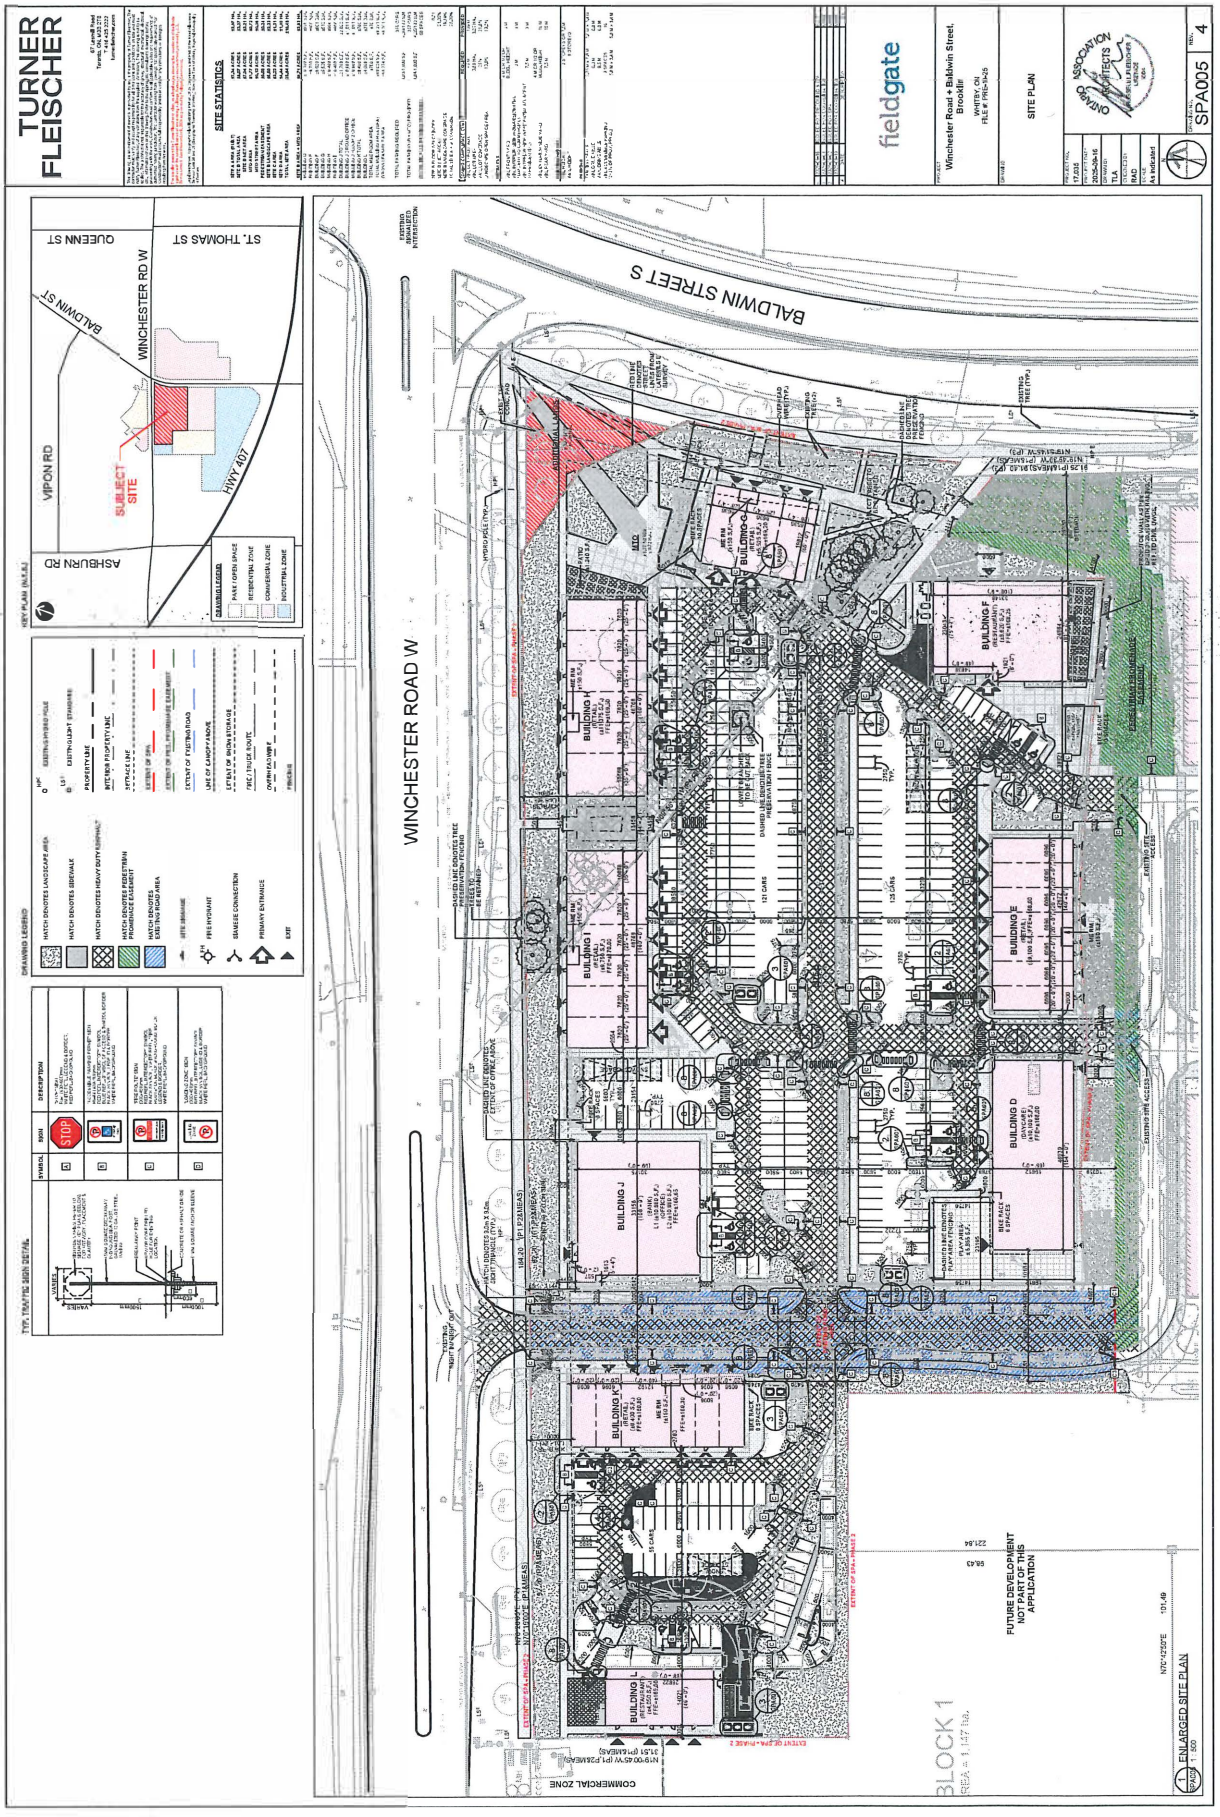
PDP 19-26