Attachment #4
Proponent's Proposed Concept Plan
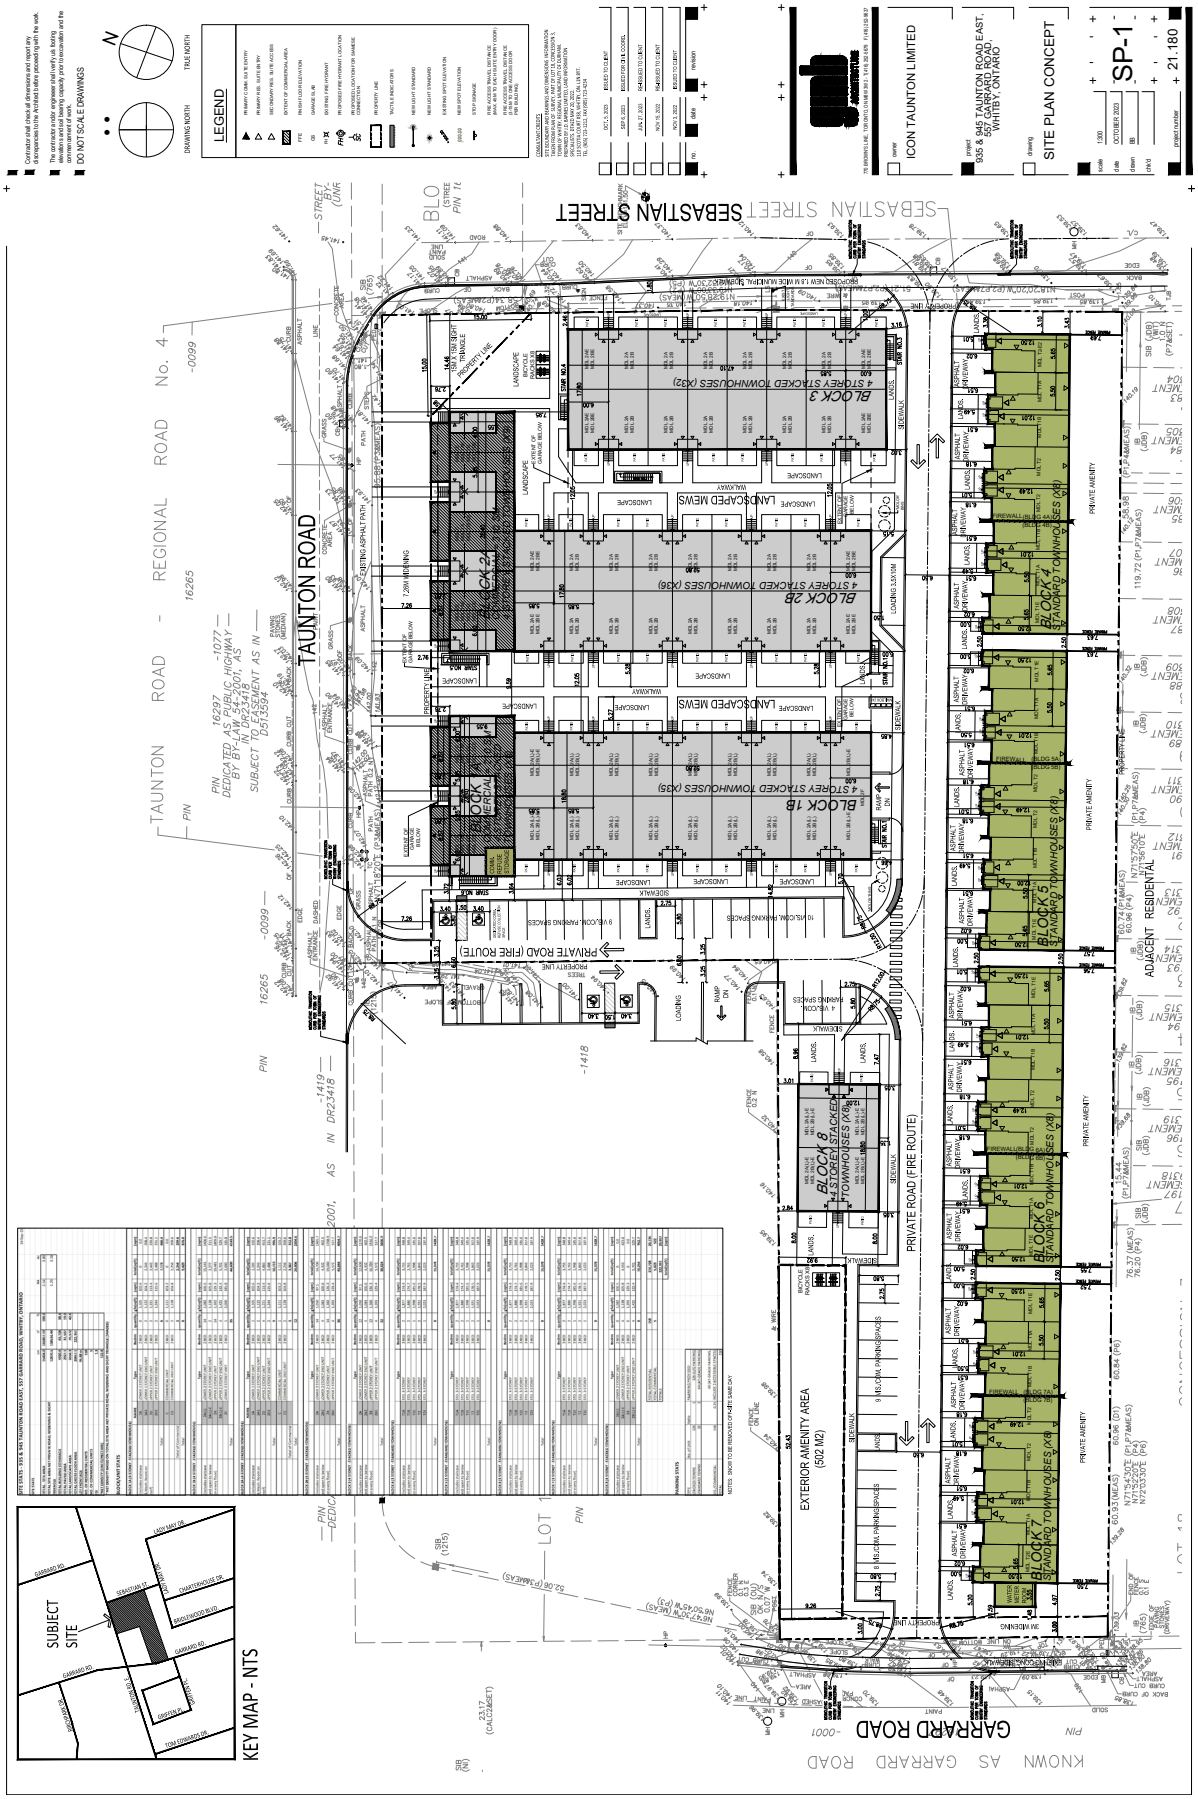
PDP 12-24