Attachment #6
Proposed Landscape Plan
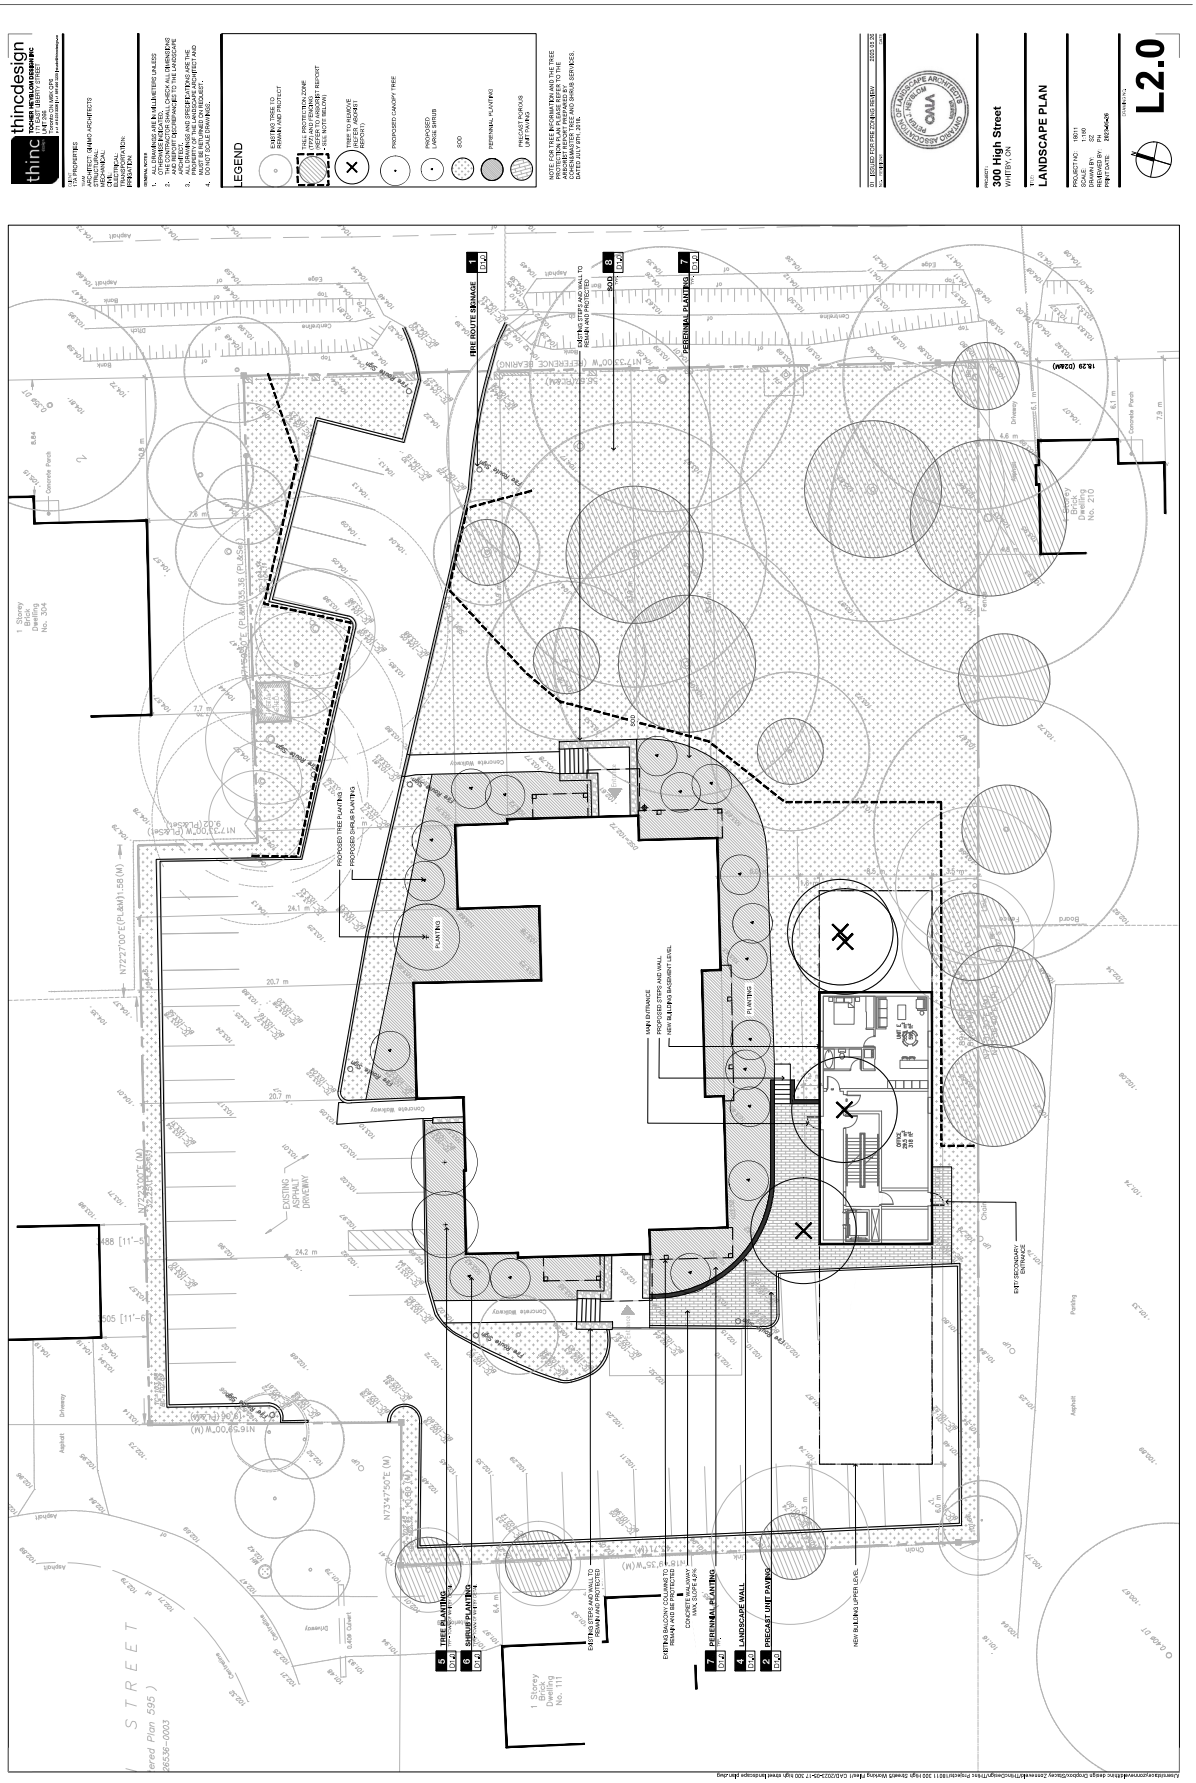
PDP 07-24