Attachment #3
Proponent's Proposed Standard Condominium Plan
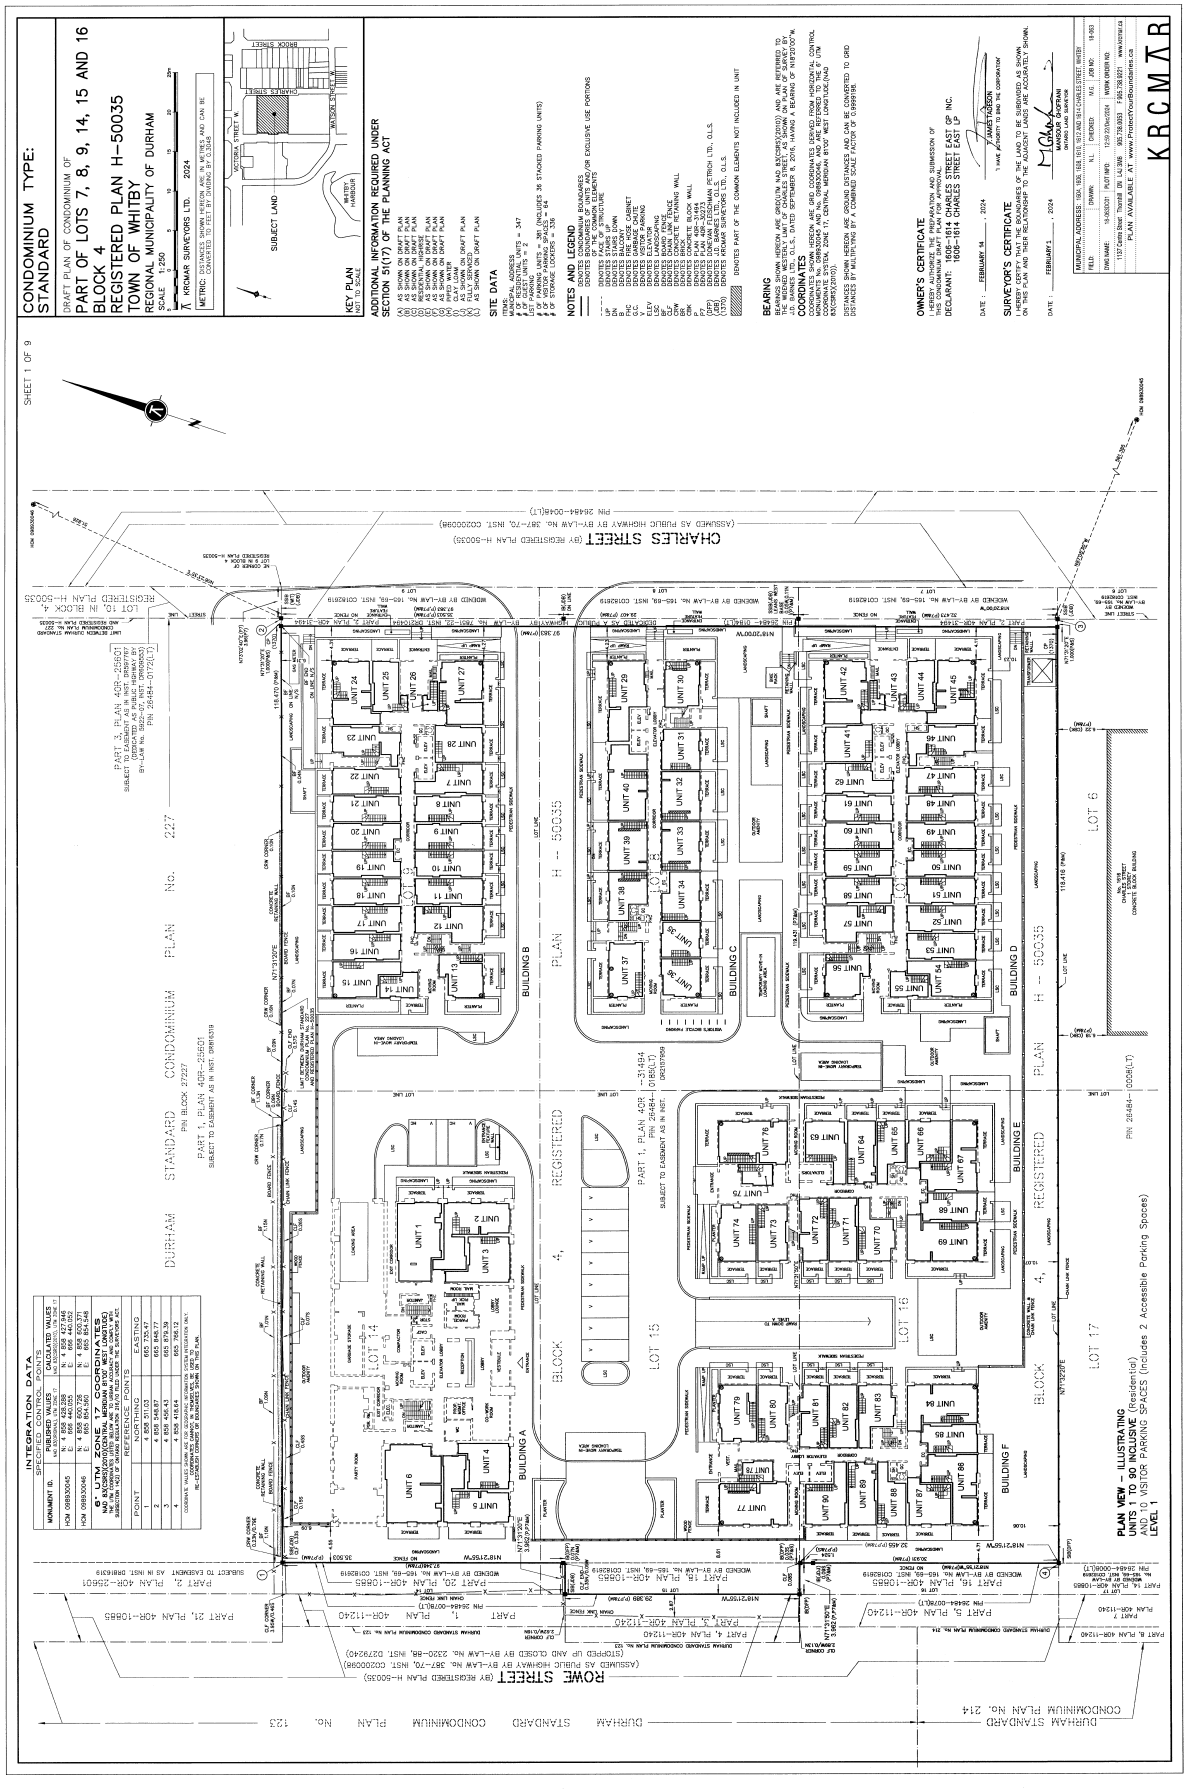
PDP ##-24