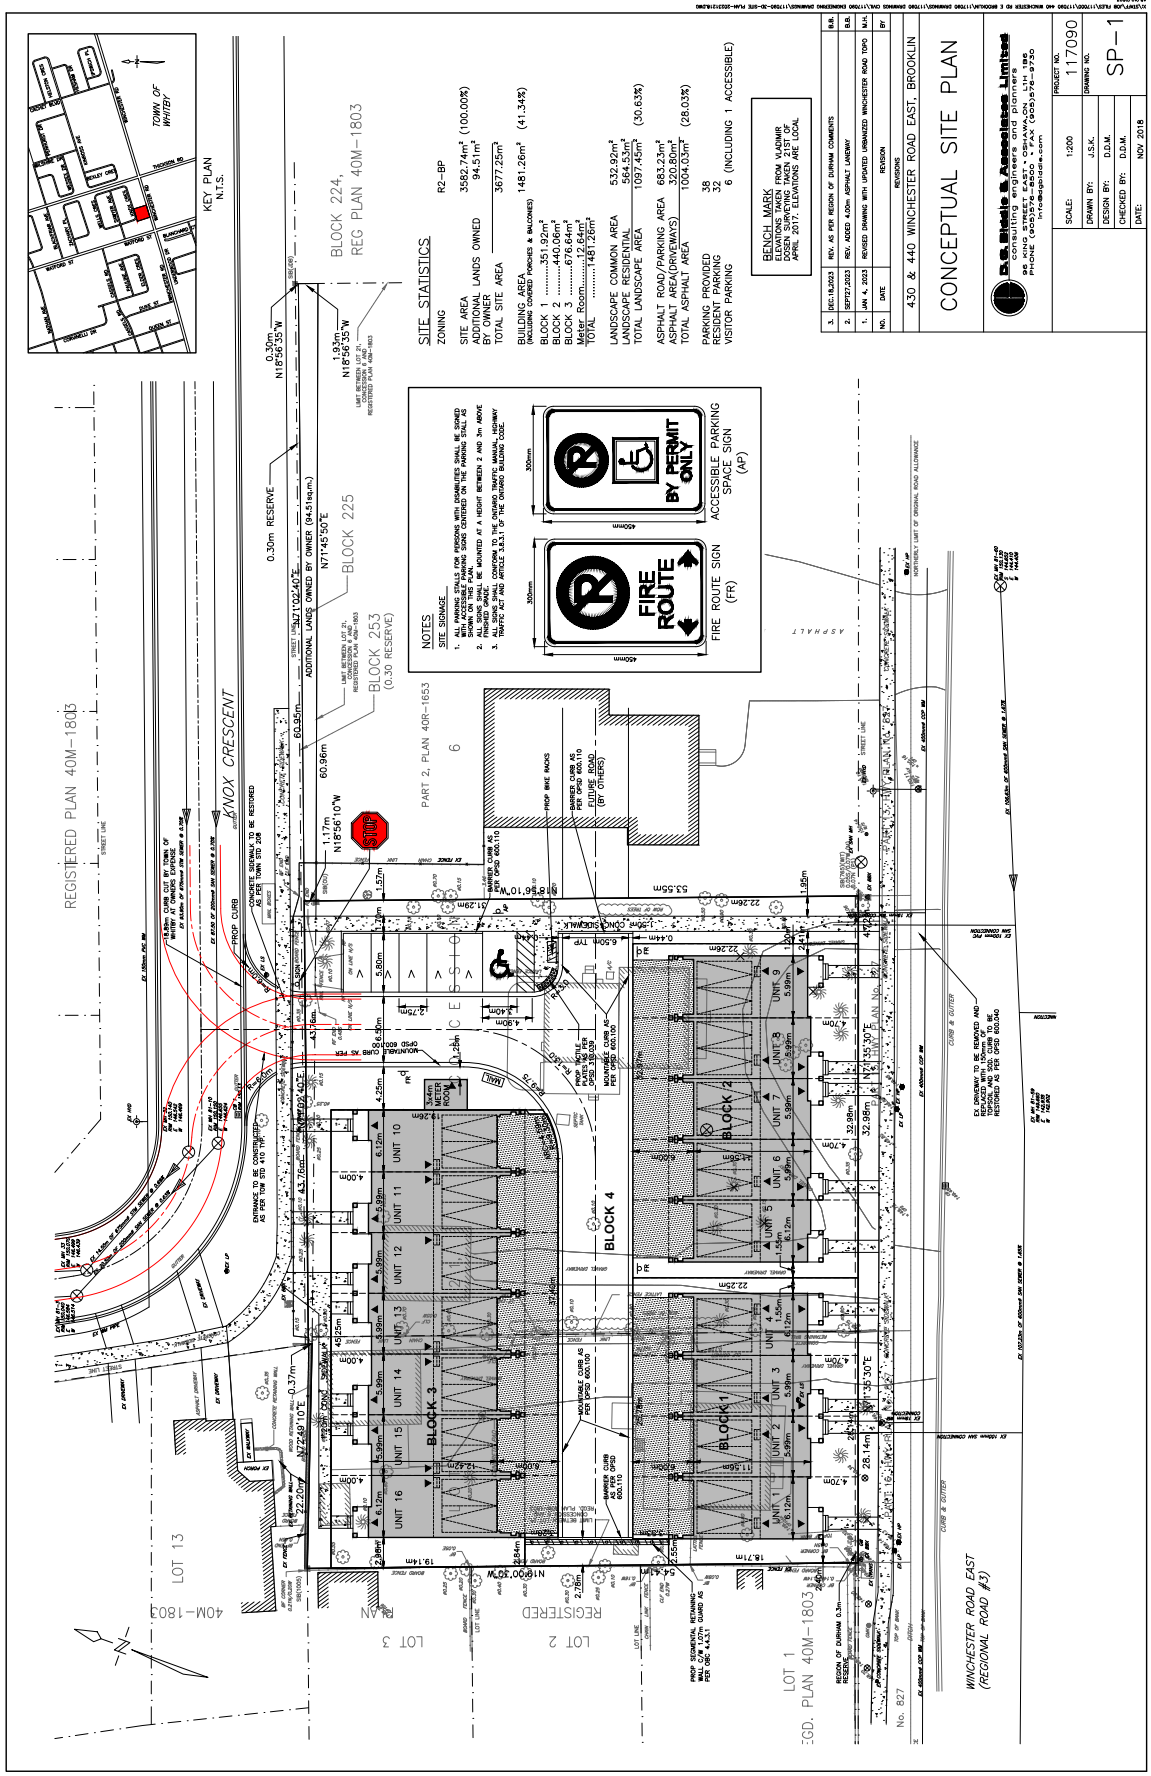Attachment #4
Proponent's Proposed Conceptual Site Plan