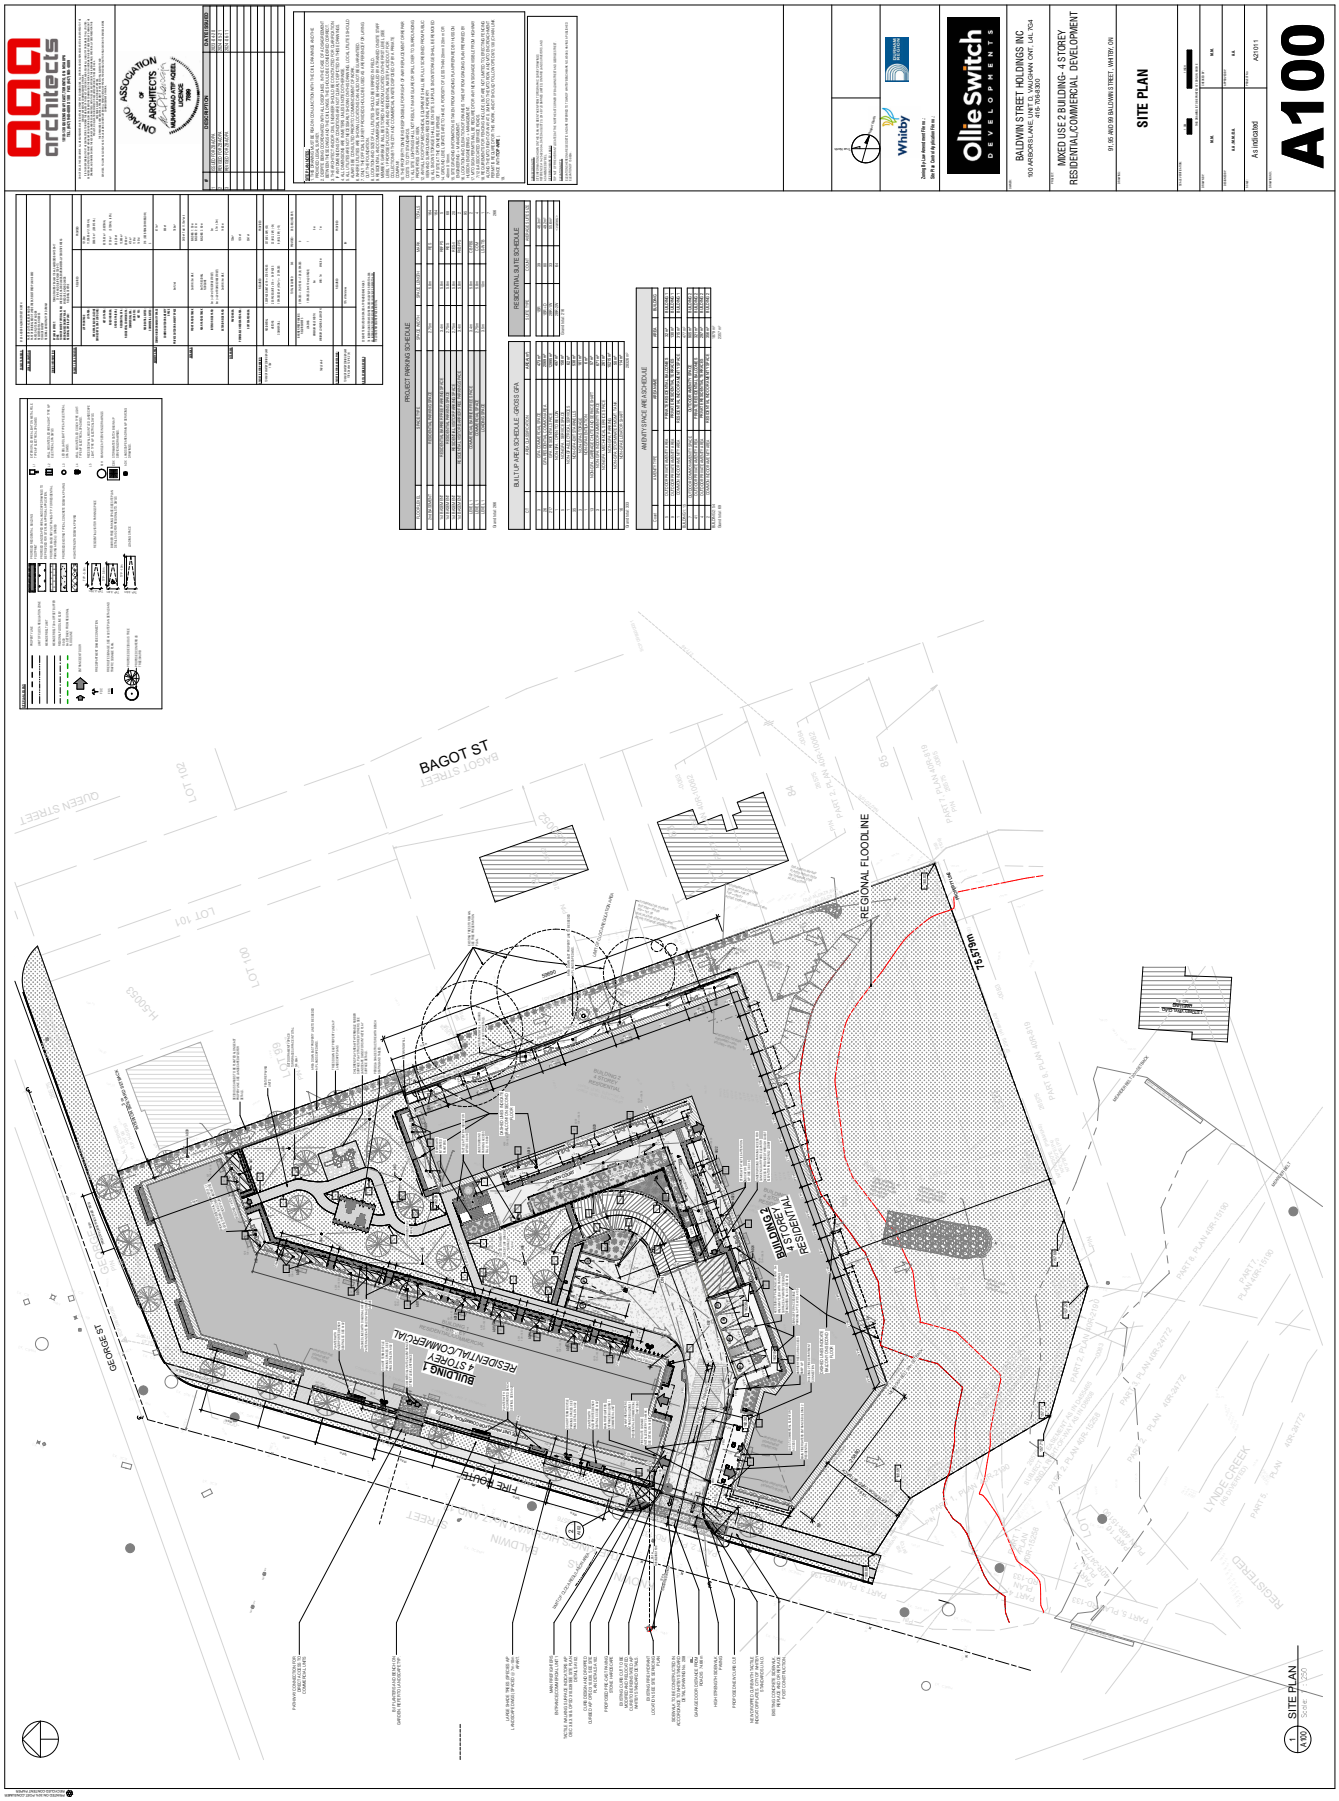Attachment #3
Proponent's Proposed Site Plan