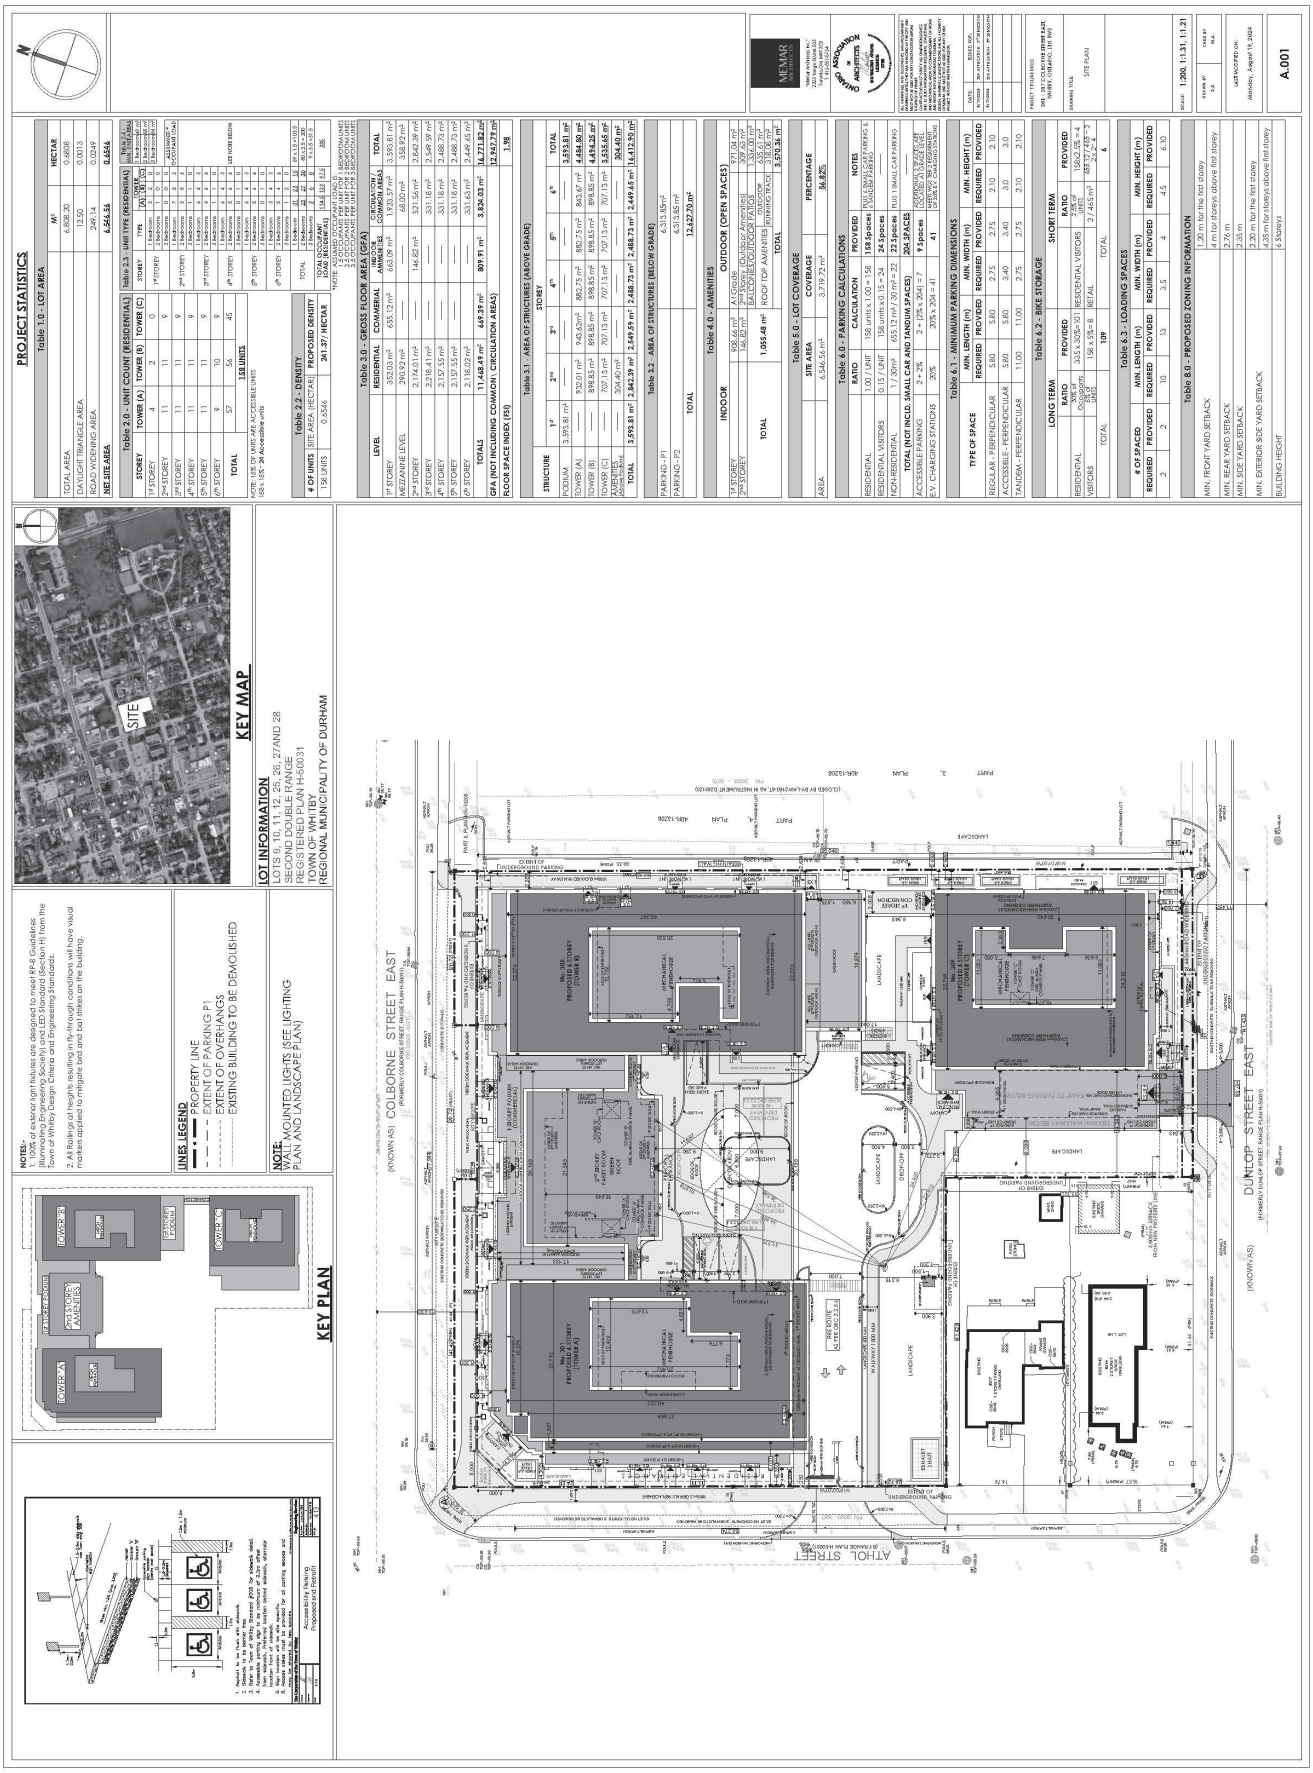# Attachment #3
# Proponent's Site Plan