Attachment #3
Proponent's Proposed Concept Plan
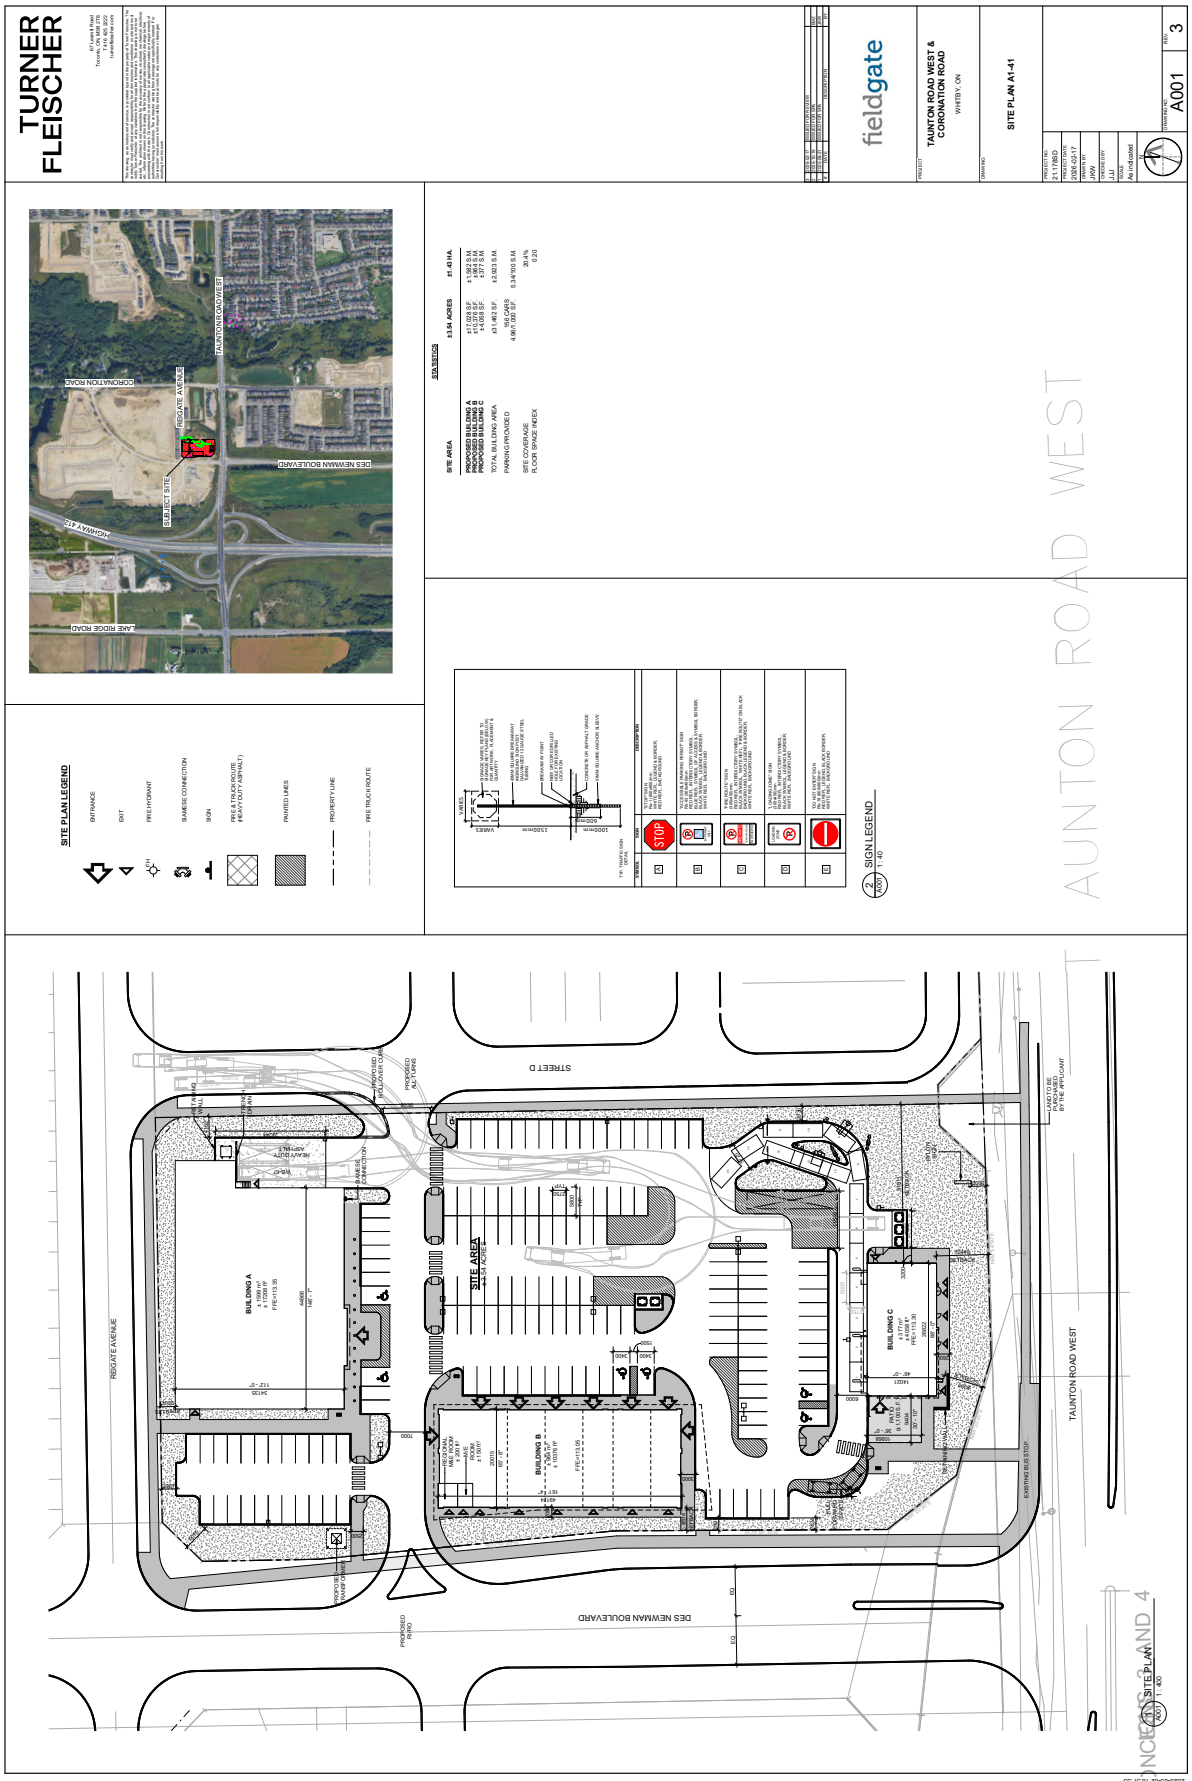
PDP 24-26