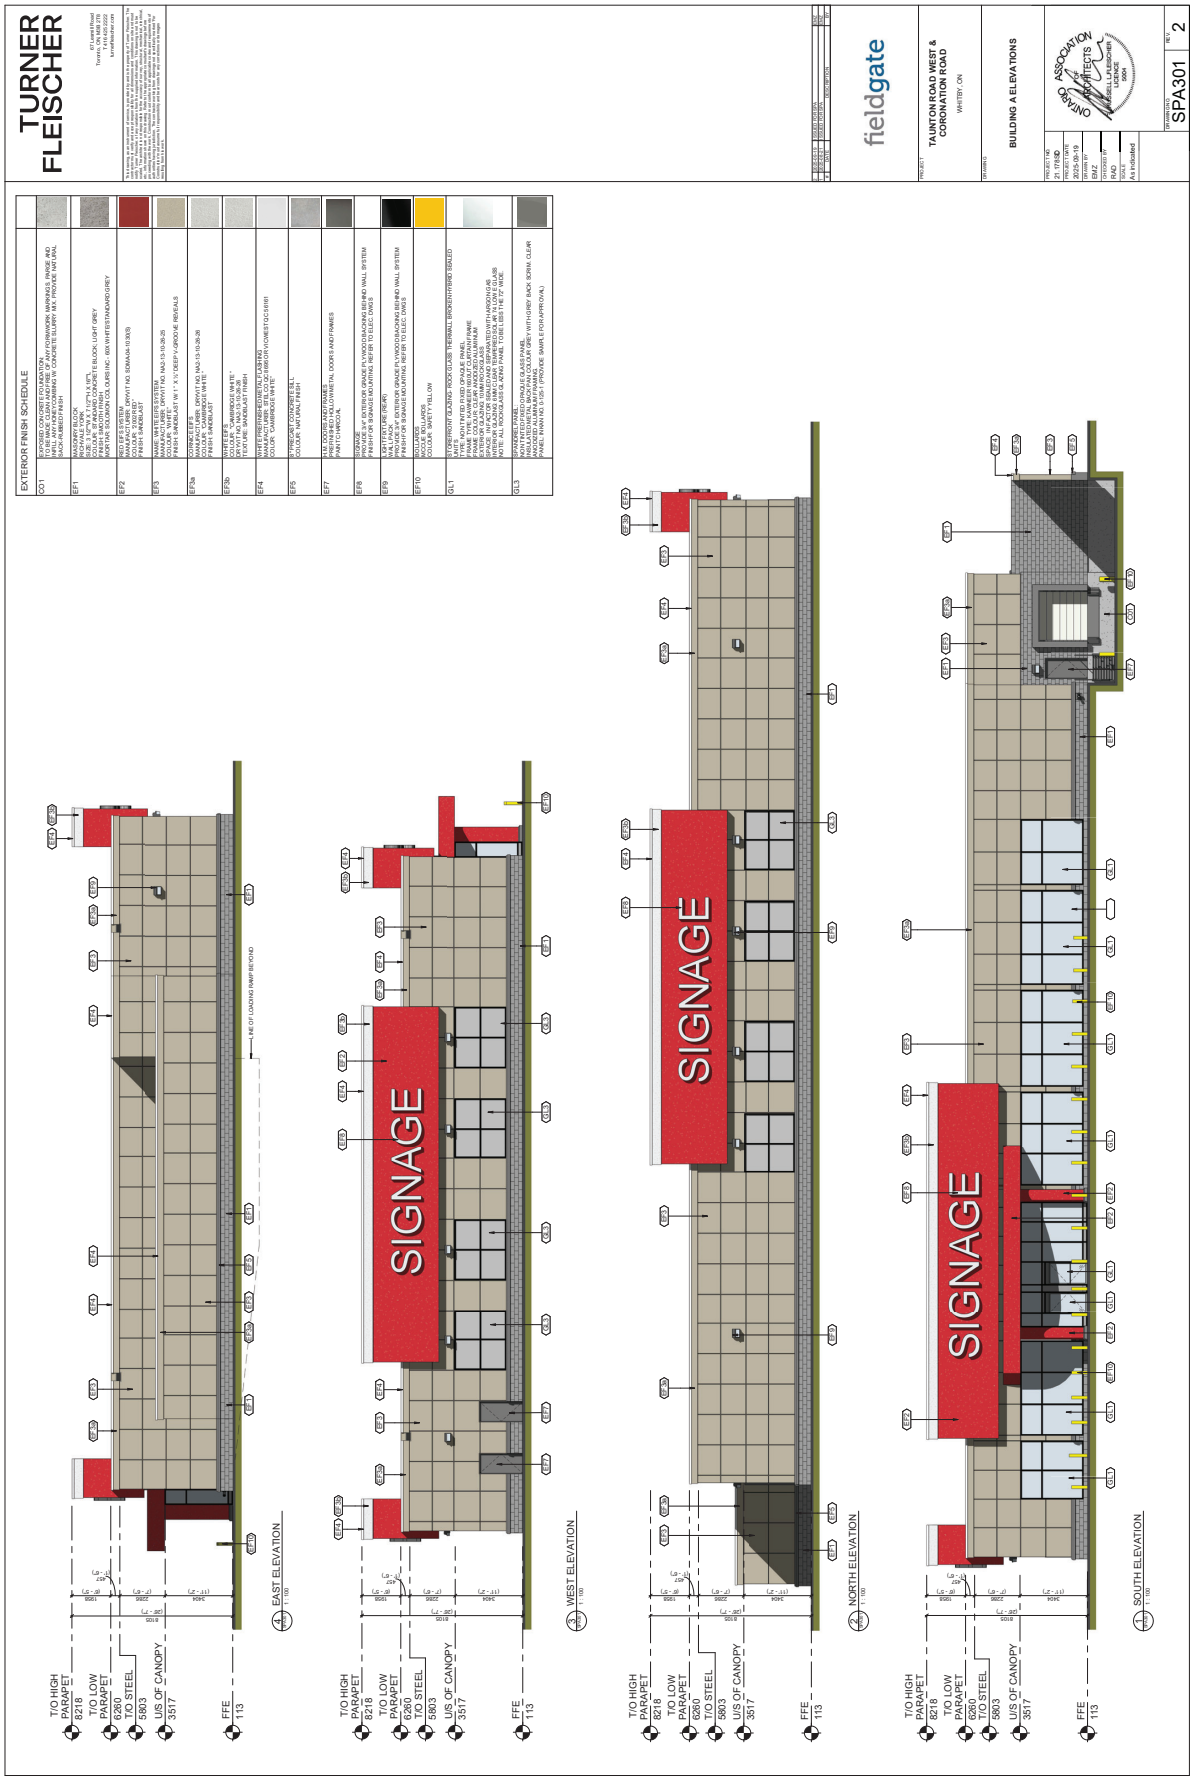Attachment #4
Example of Building Elevation